TREND WINDOWS & DOORS	TIMBER CASEMENT WINDOW 10 - BUILD IN DETAILS		TITLE: VERTICAL CROSS SECTION	
			DOC #: BID TIMBER CASEMENT	PAGE: 10.06
	DRAWN: PK	APPROVED: CA	RELEASE DATE: 07/06/2024	RELEASE DESCRIPTION: REL. FOR PRODUCTION	ISSUE: OR

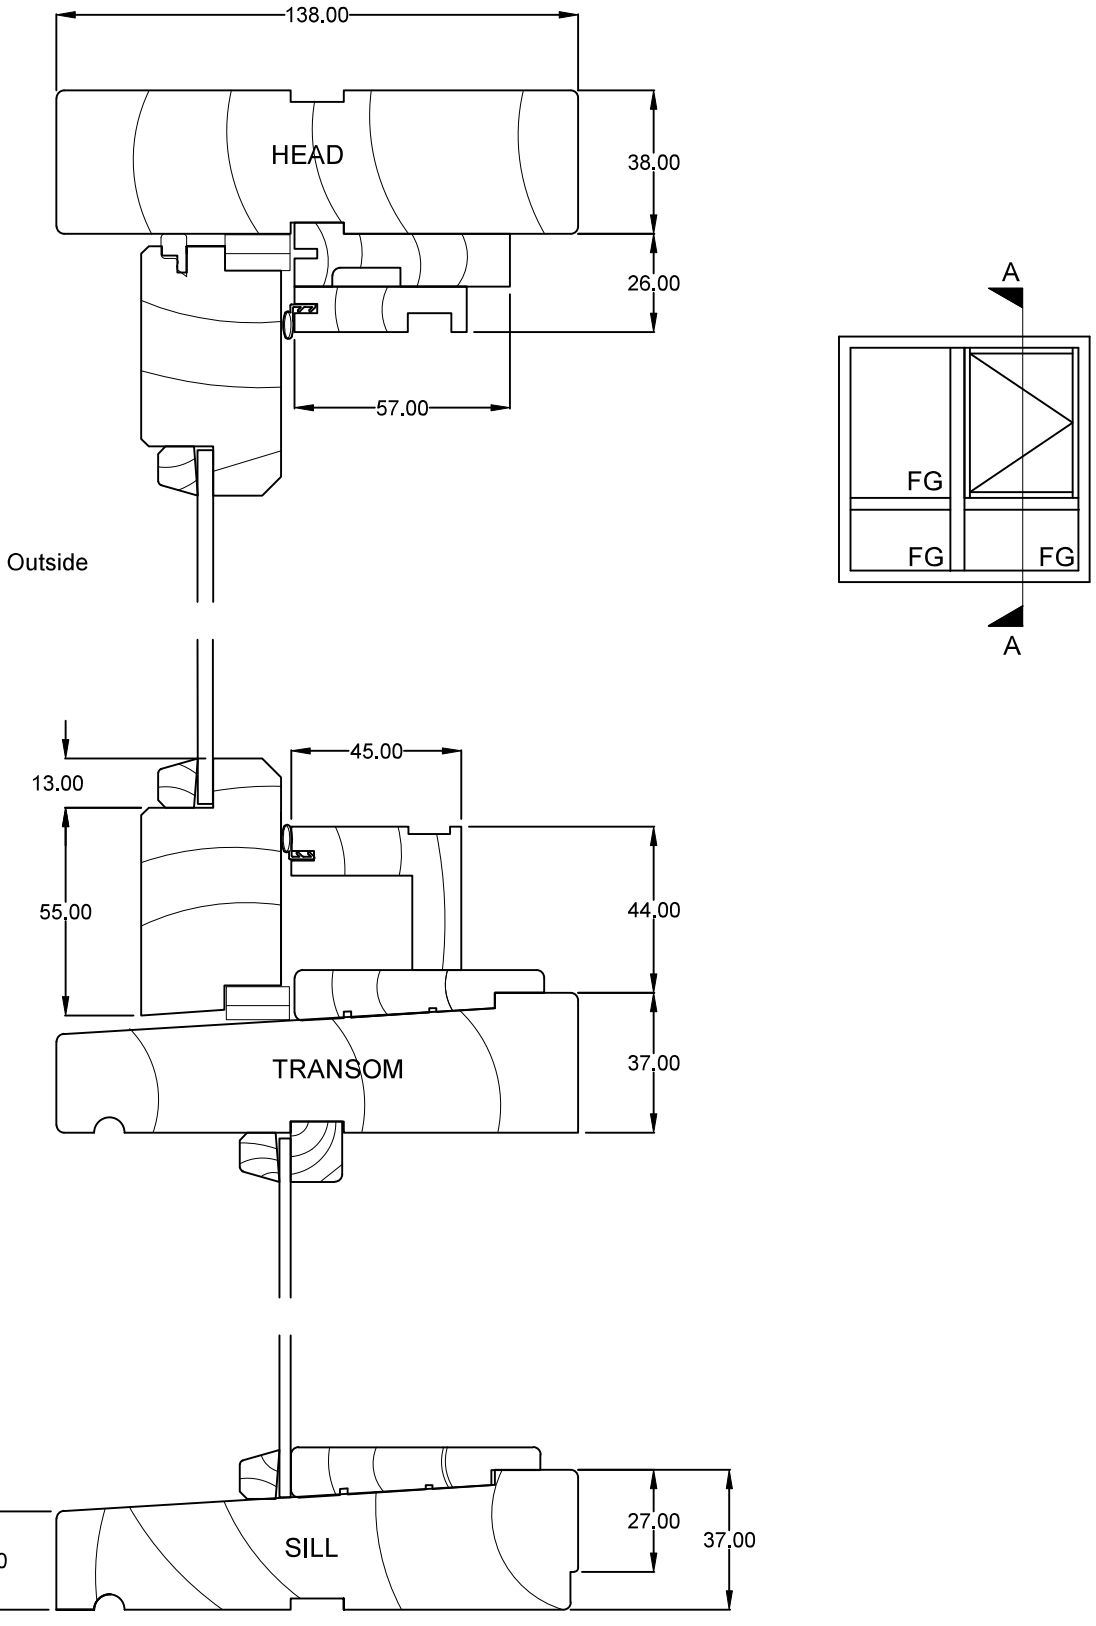

Applicable for Cedar Windows. Sizes may differ for Meranti Windows.

THIS DRAWING AND/OR CATALOGUE IS THE SUBJECT OF COPYRIGHT AND MAY NOT BE REPRODUCED, COPIED OR LOANED IN ANY FORM WITHOUT THE WRITTEN PERMISSION OF TREND WHOSE PROPERTY IT IS AND TO WHOM IT MUST BE RETURNED ON REQUEST.

TREND WINDOWS & DOORS	TIMBER CASEMENT WINDOW 10 - BUILD IN DETAILS		TITLE: HORIZONTAL CROSS SECTION	
			DOC #: BID TIMBER CASEMENT	PAGE: 10.07
	DRAWN: PK	APPROVED: CA	RELEASE DATE 07/06/2024	RELEASE DESCRIPTION REL. FOR PRODUCTION	ISSUE: OR

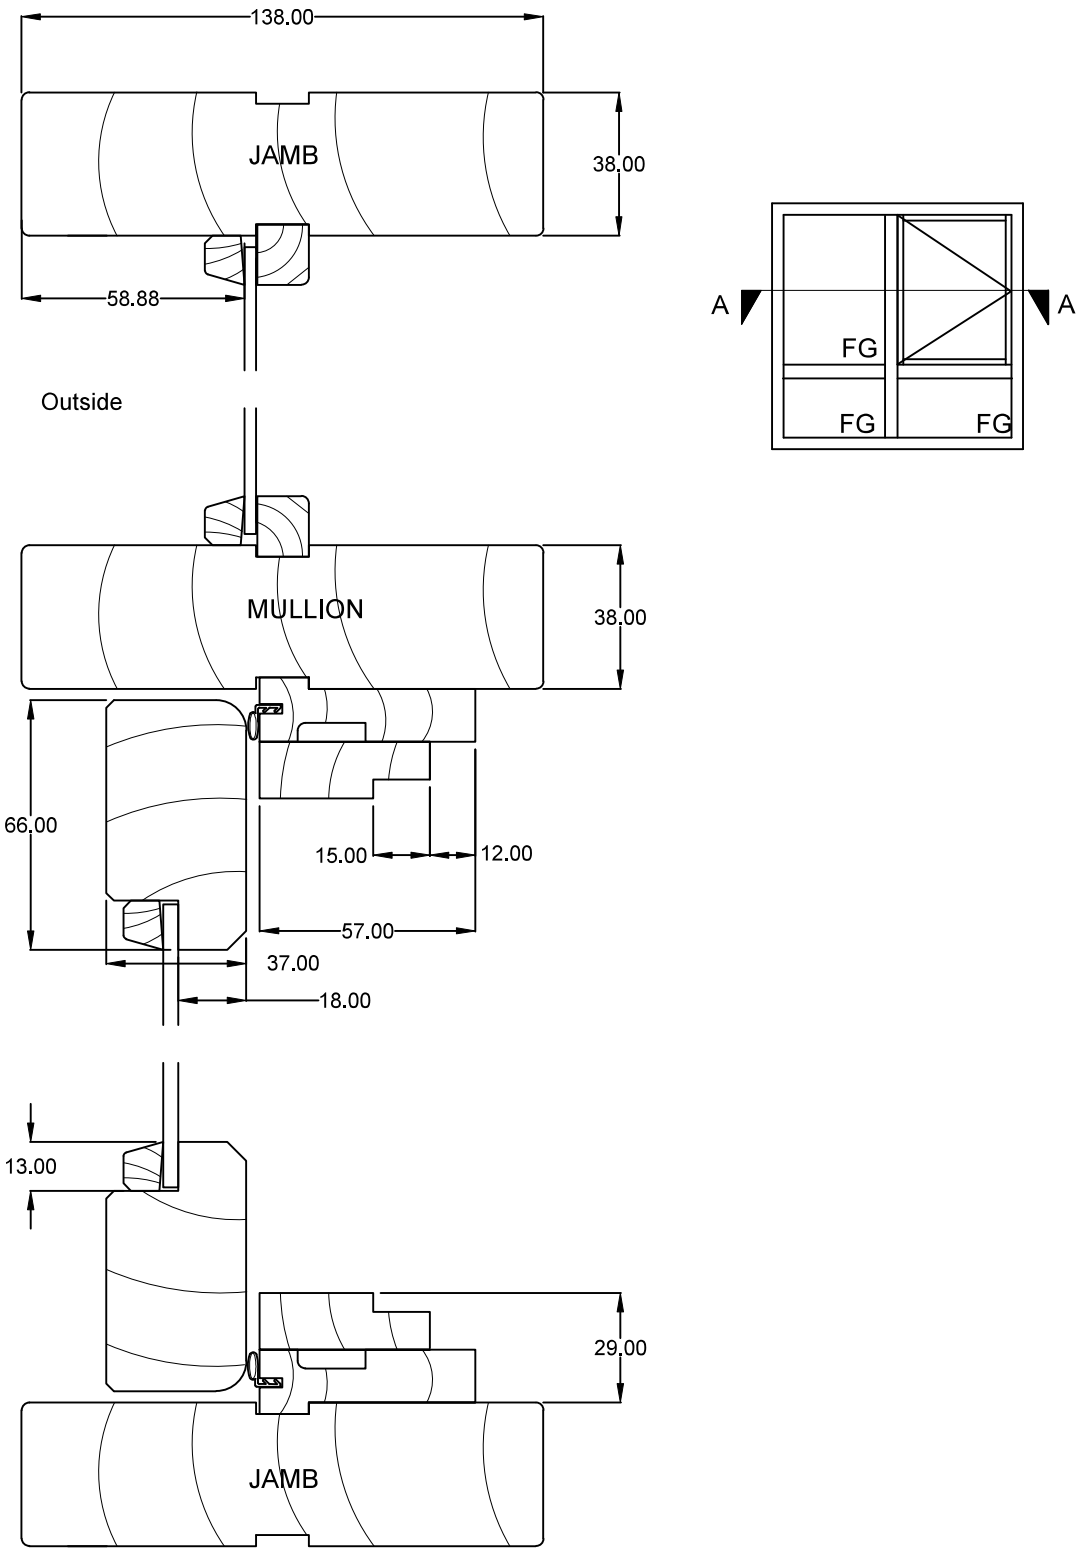

Applicable for Cedar Windows. Sizes may differ for Meranti Windows.

THIS DRAWING AND/OR CATALOGUE IS THE SUBJECT OF COPYRIGHT AND MAY NOT BE REPRODUCED, COPIED OR LOANED IN ANY FORM WITHOUT THE WRITTEN PERMISSION OF TREND WHOSE PROPERTY IT IS AND TO WHOM IT MUST BE RETURNED ON REQUEST.